



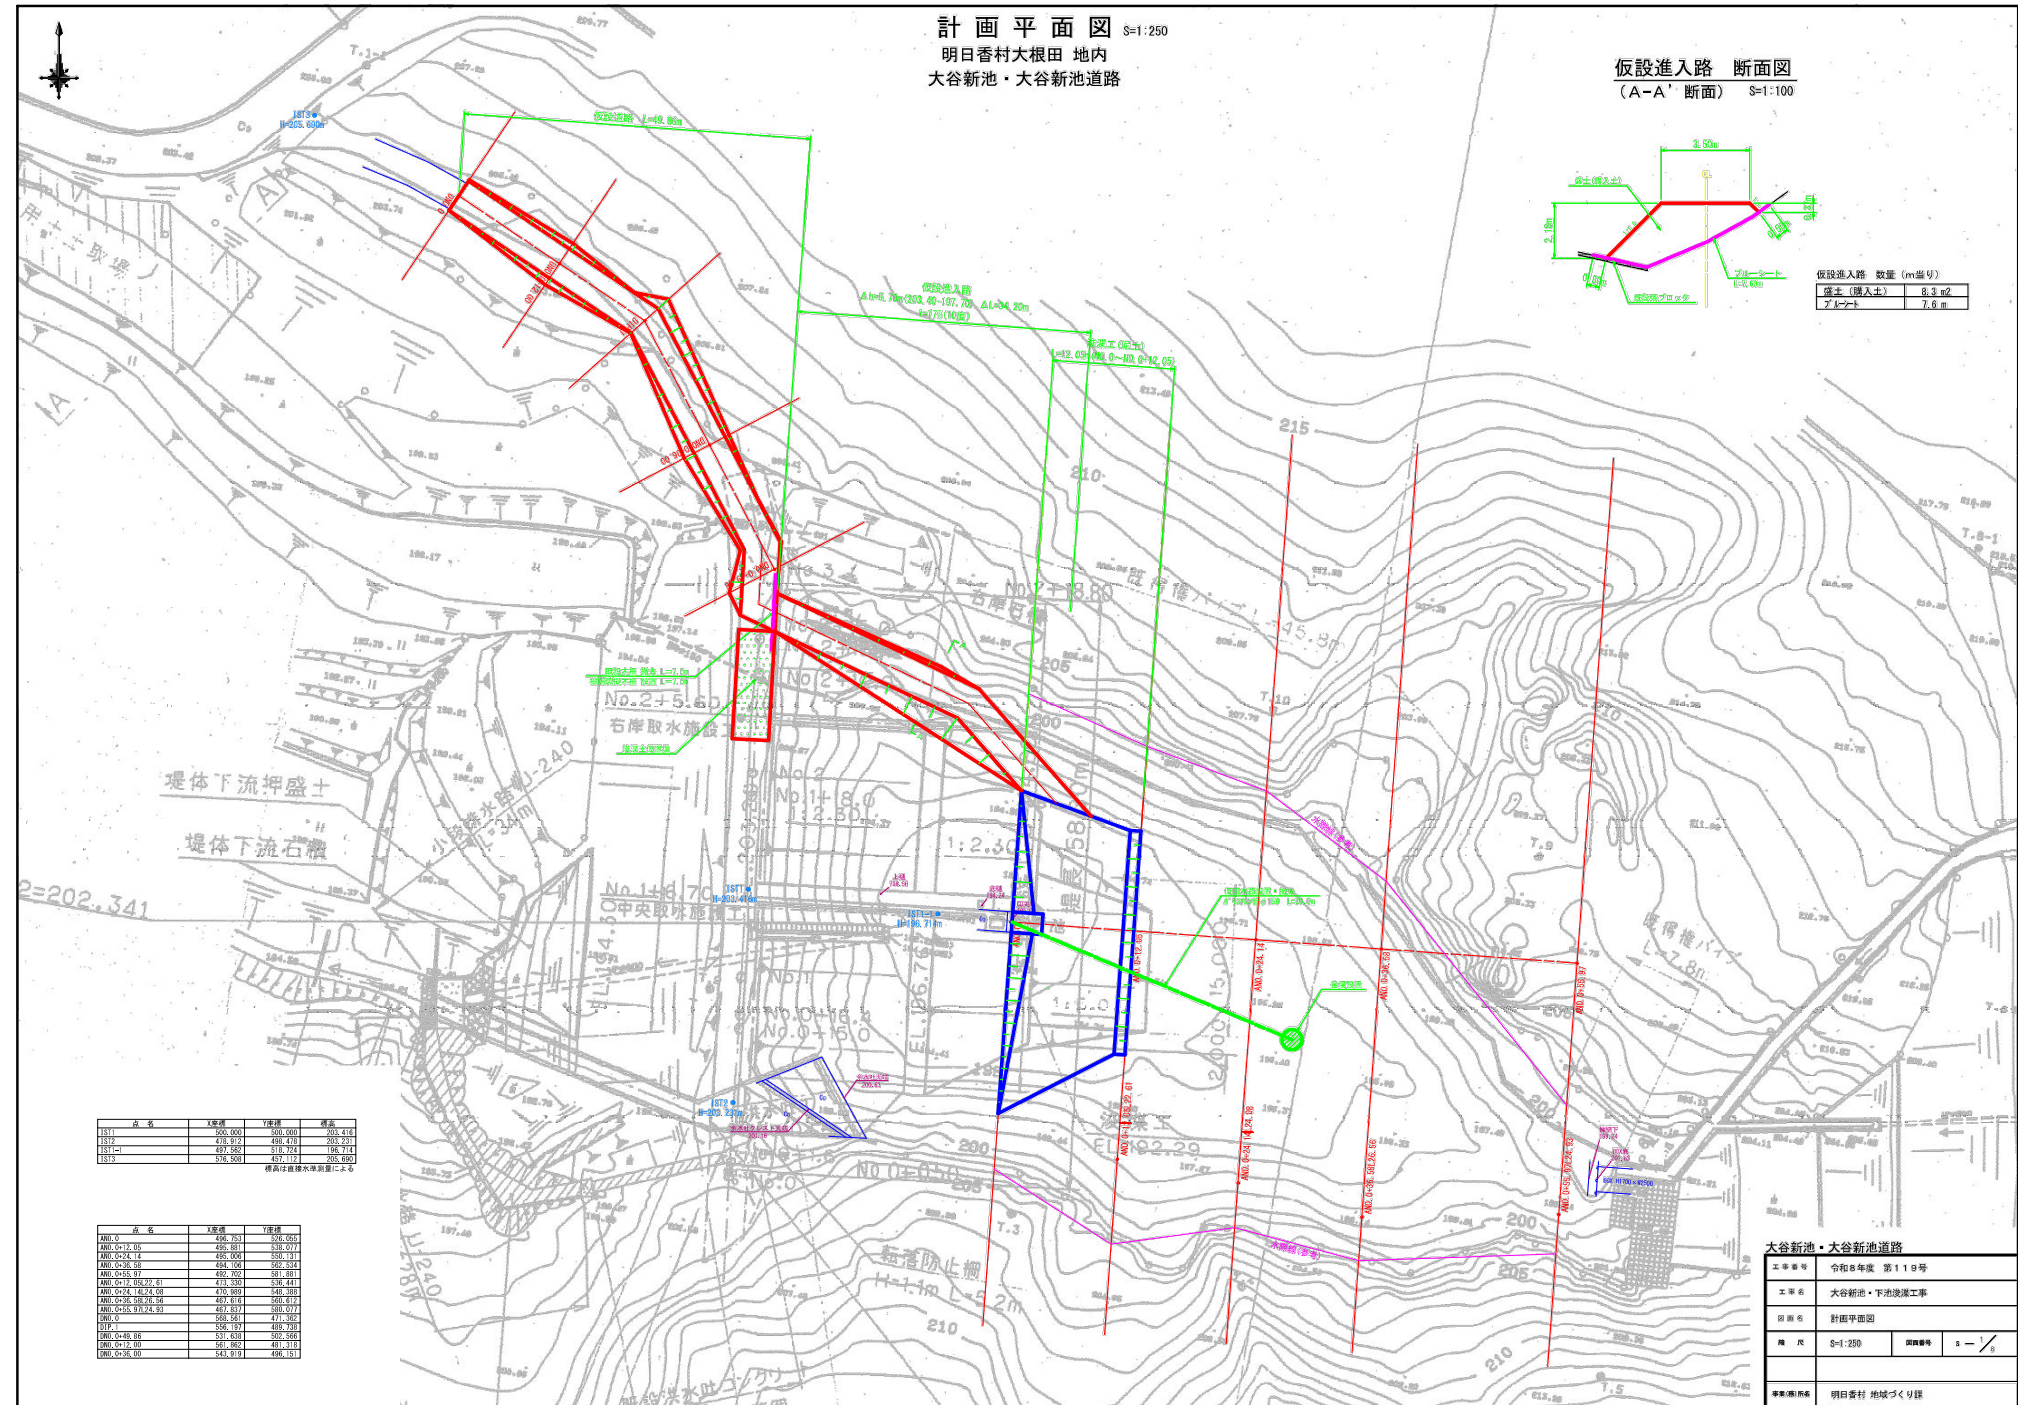

計画平面図 S=1:250
明日香村大根田 地内
大谷新池・大谷新池道路

仮設進入路 断面図
(A-A' 断面) S=1:100

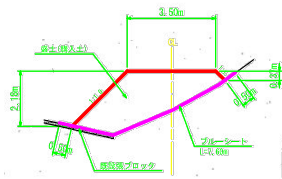


仮設進入路 数量 (m当り)	
盛土 (編入土)	8.3 m ²
ブロック	7.6 m

点名	X座標	Y座標	標高
131-1	496.591	490.000	203.411
131-2	496.972	486.410	203.291
131-3	497.580	491.724	198.714
131-4	502.584	487.112	205.600


標高は直線水準測量による

点名	X座標	Y座標
AND-0	496.701	490.000
AND-G12.00	496.681	490.077
AND-G14.00	496.694	488.141
AND-G16.00	494.109	482.334
AND-G18.00	492.393	481.081
AND-G19.00	491.330	494.441
AND-G14.00	496.681	490.077
AND-G16.00	496.694	488.141
AND-G18.00	494.109	482.334
AND-G19.00	492.393	481.081
AND-G20.00	491.330	494.441
AND-G21.00	490.000	490.000
AND-G22.00	488.669	485.999
AND-G23.00	487.338	481.998
AND-G143.00	327.618	1.878
AND-G144.00	326.287	-2.121
AND-G145.00	324.956	-6.120
AND-G146.00	323.625	-10.119
AND-G265.00	165.236	-486.000
AND-G266.00	163.905	-490.000
AND-G267.00	162.574	-494.000
AND-G298.00	121.313	-618.000

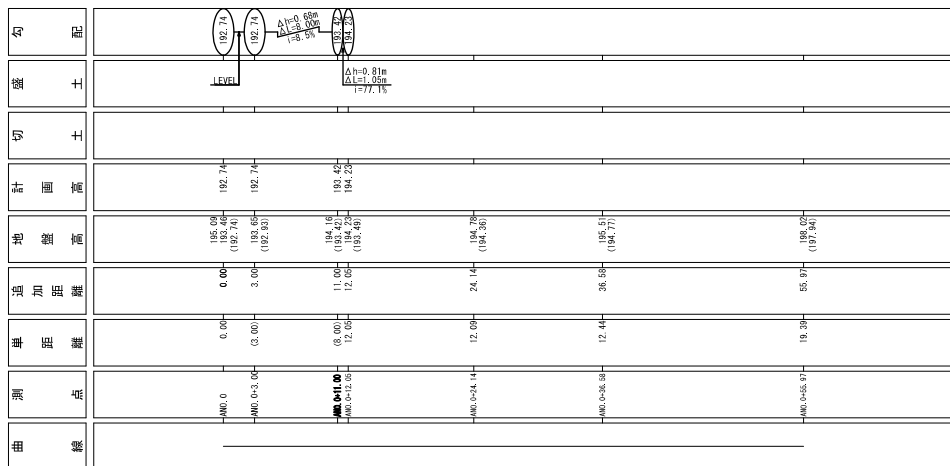


大谷新池			
工事番号	令和8年度 第119号		
工事名	大谷新池・下池浪漫工事		
図面名	縦断面図		
規 尺	H=1:250 V=1:100	図面番号	S - 2 / 8
事業/図名	明日香村 地域づくし課		

横断面図 S=1:100

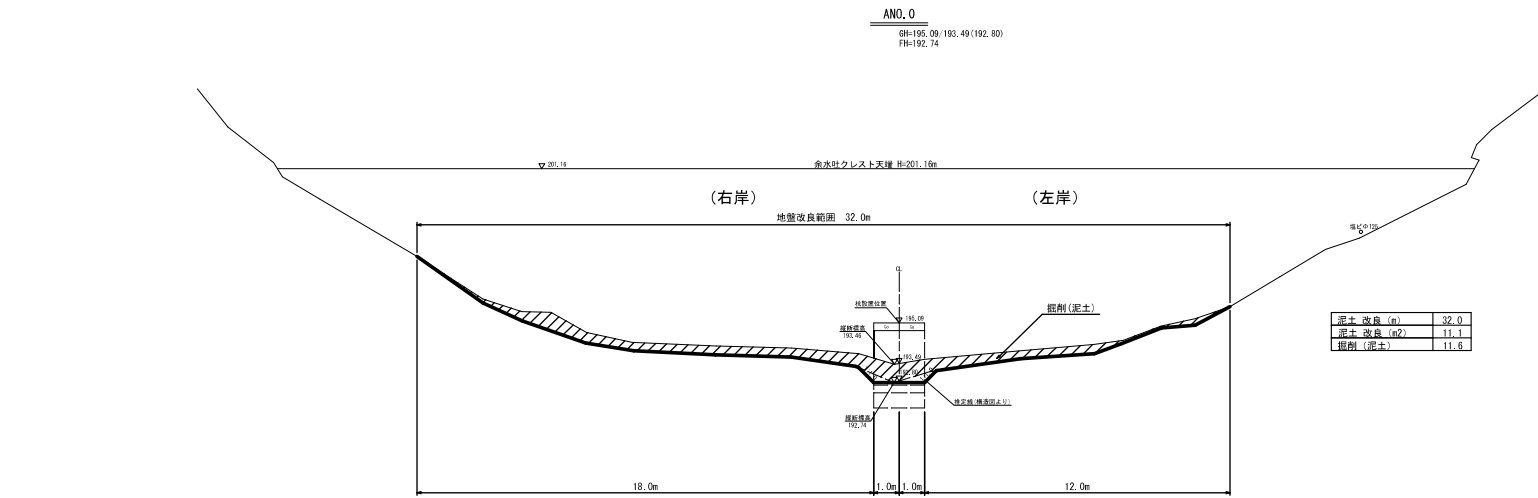


DL=186.00

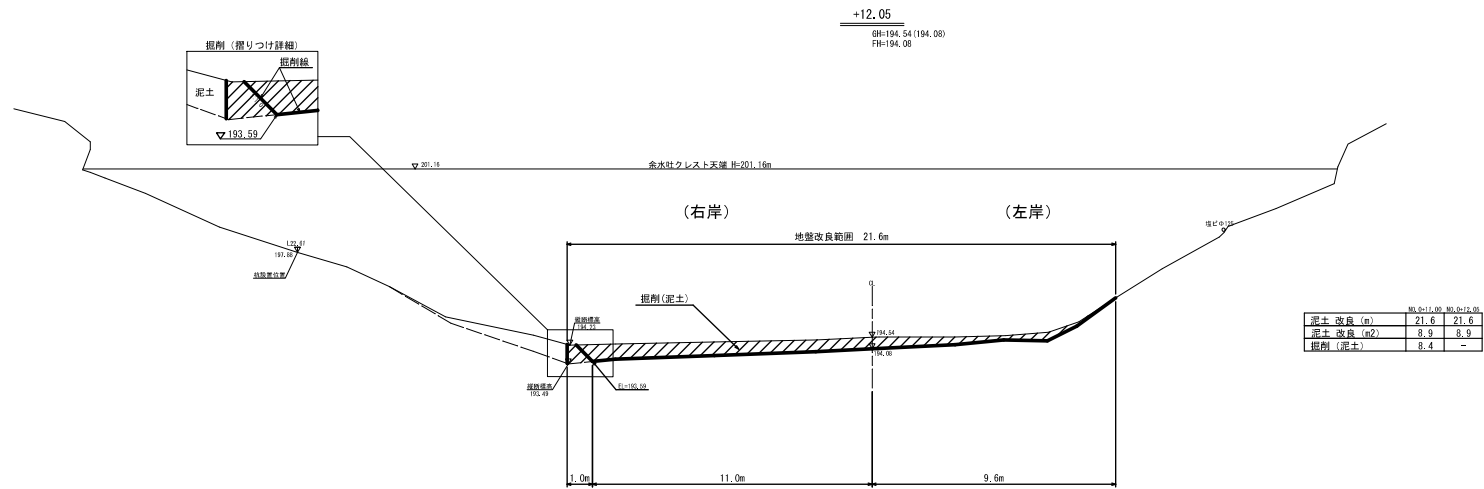

DL=186.00

大谷新池			
工事番号	令和8年度 第119号		
工事名	大谷新池・下池浚渫工事		
図面名	横断面図		
図尺	S=1:100	図面番号	5-3/4
事業(所)名称	明日香村 地域づくり課		


縦断面図
(大谷新池仮設道路)

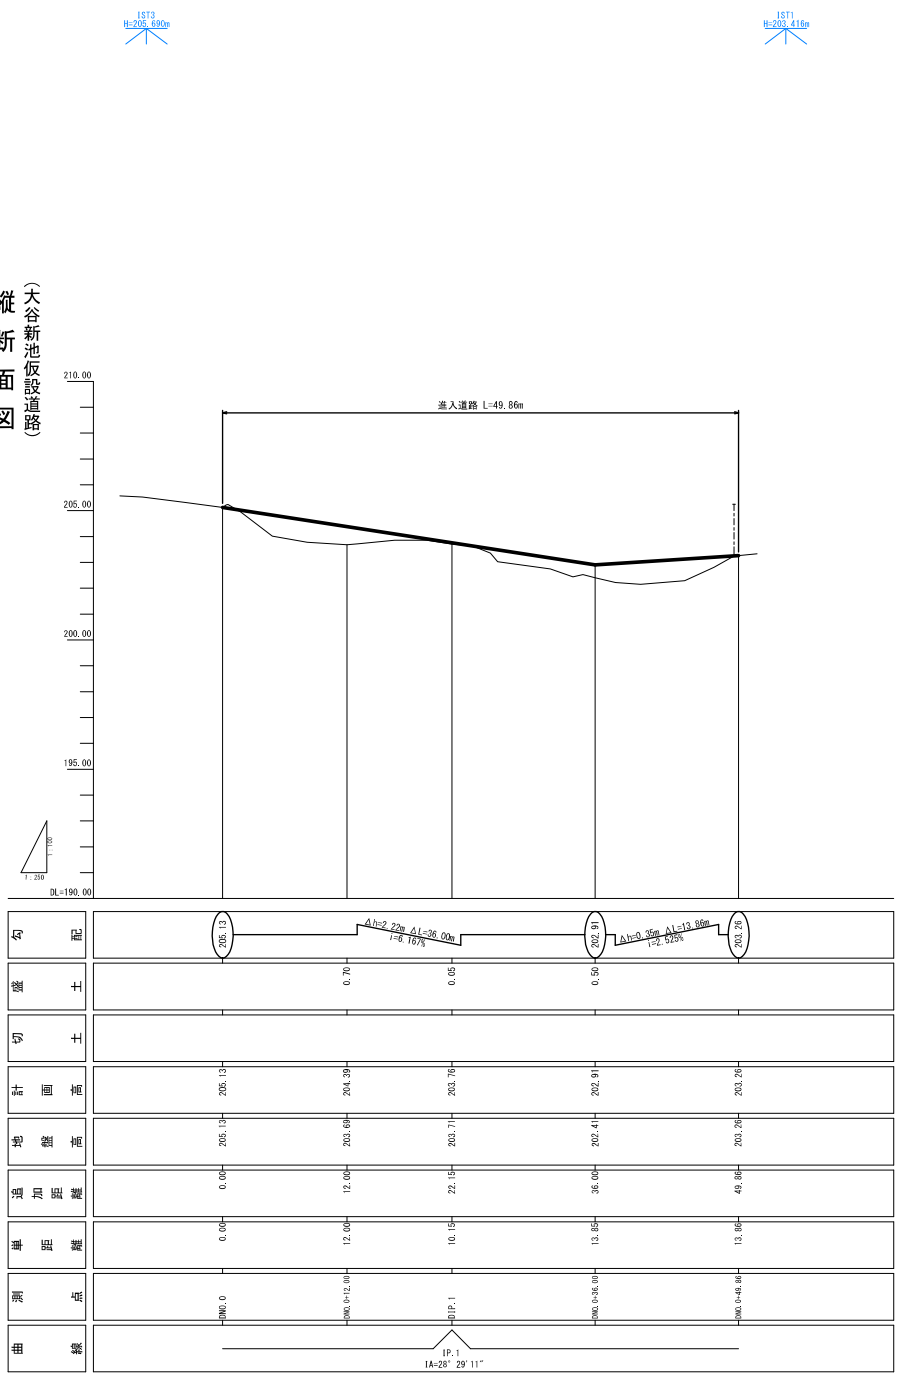

大谷新池仮設道路				
工事番号	令和8年度 第119号			
工事名	大谷新池・下池渡工事			
図名	縦断面図			
縮尺	H=1:250 V=1:100	図番	1	4/8
製図者	明日香村 地域づくり課			


横断面図 S=1:100
(大谷新池仮設道路)

DIP. 1
GH-203.71
FH-203.75

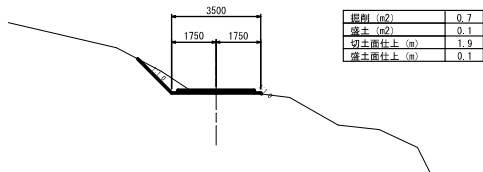

DL=197.00


DNO. 0+12.00
GH-203.69
FH-204.39

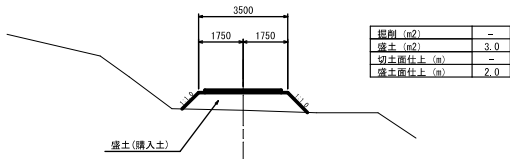

盛土 (購入土)


DL=197.00

DNO. 0+49.86
GH-203.26
FH-203.26

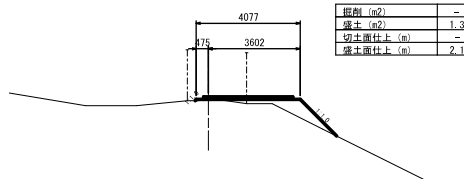

DL=197.00


DNO. 0
GH-206.13
FH-206.13

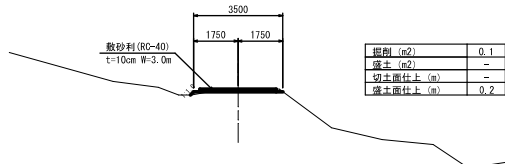

敷砂利 (RC-40)
t=10cm W=3.0m

DL=197.00


DNO. 0+36.00
GH-202.41
FH-202.91

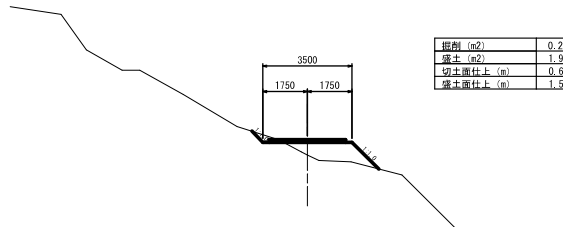


DL=197.00

大谷新池仮設道路


工事番号	令和5年度 第119号		
工事名	大谷新池・下池源泉工事		
図面名	横断面図		
縮尺	S=1:100	図面番号	S-5/6
製図(図)者名	明日香村 地域づくり課		

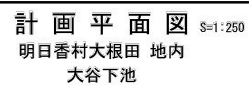

仮設進入路 断面図
(A-A' 断面) S=1:100

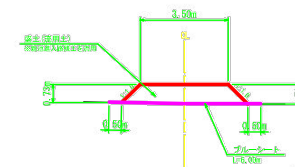


仮設進入路 数量 (m当り)	
盛土 (流用土)	3.3 m
アスファルト	6.0 m

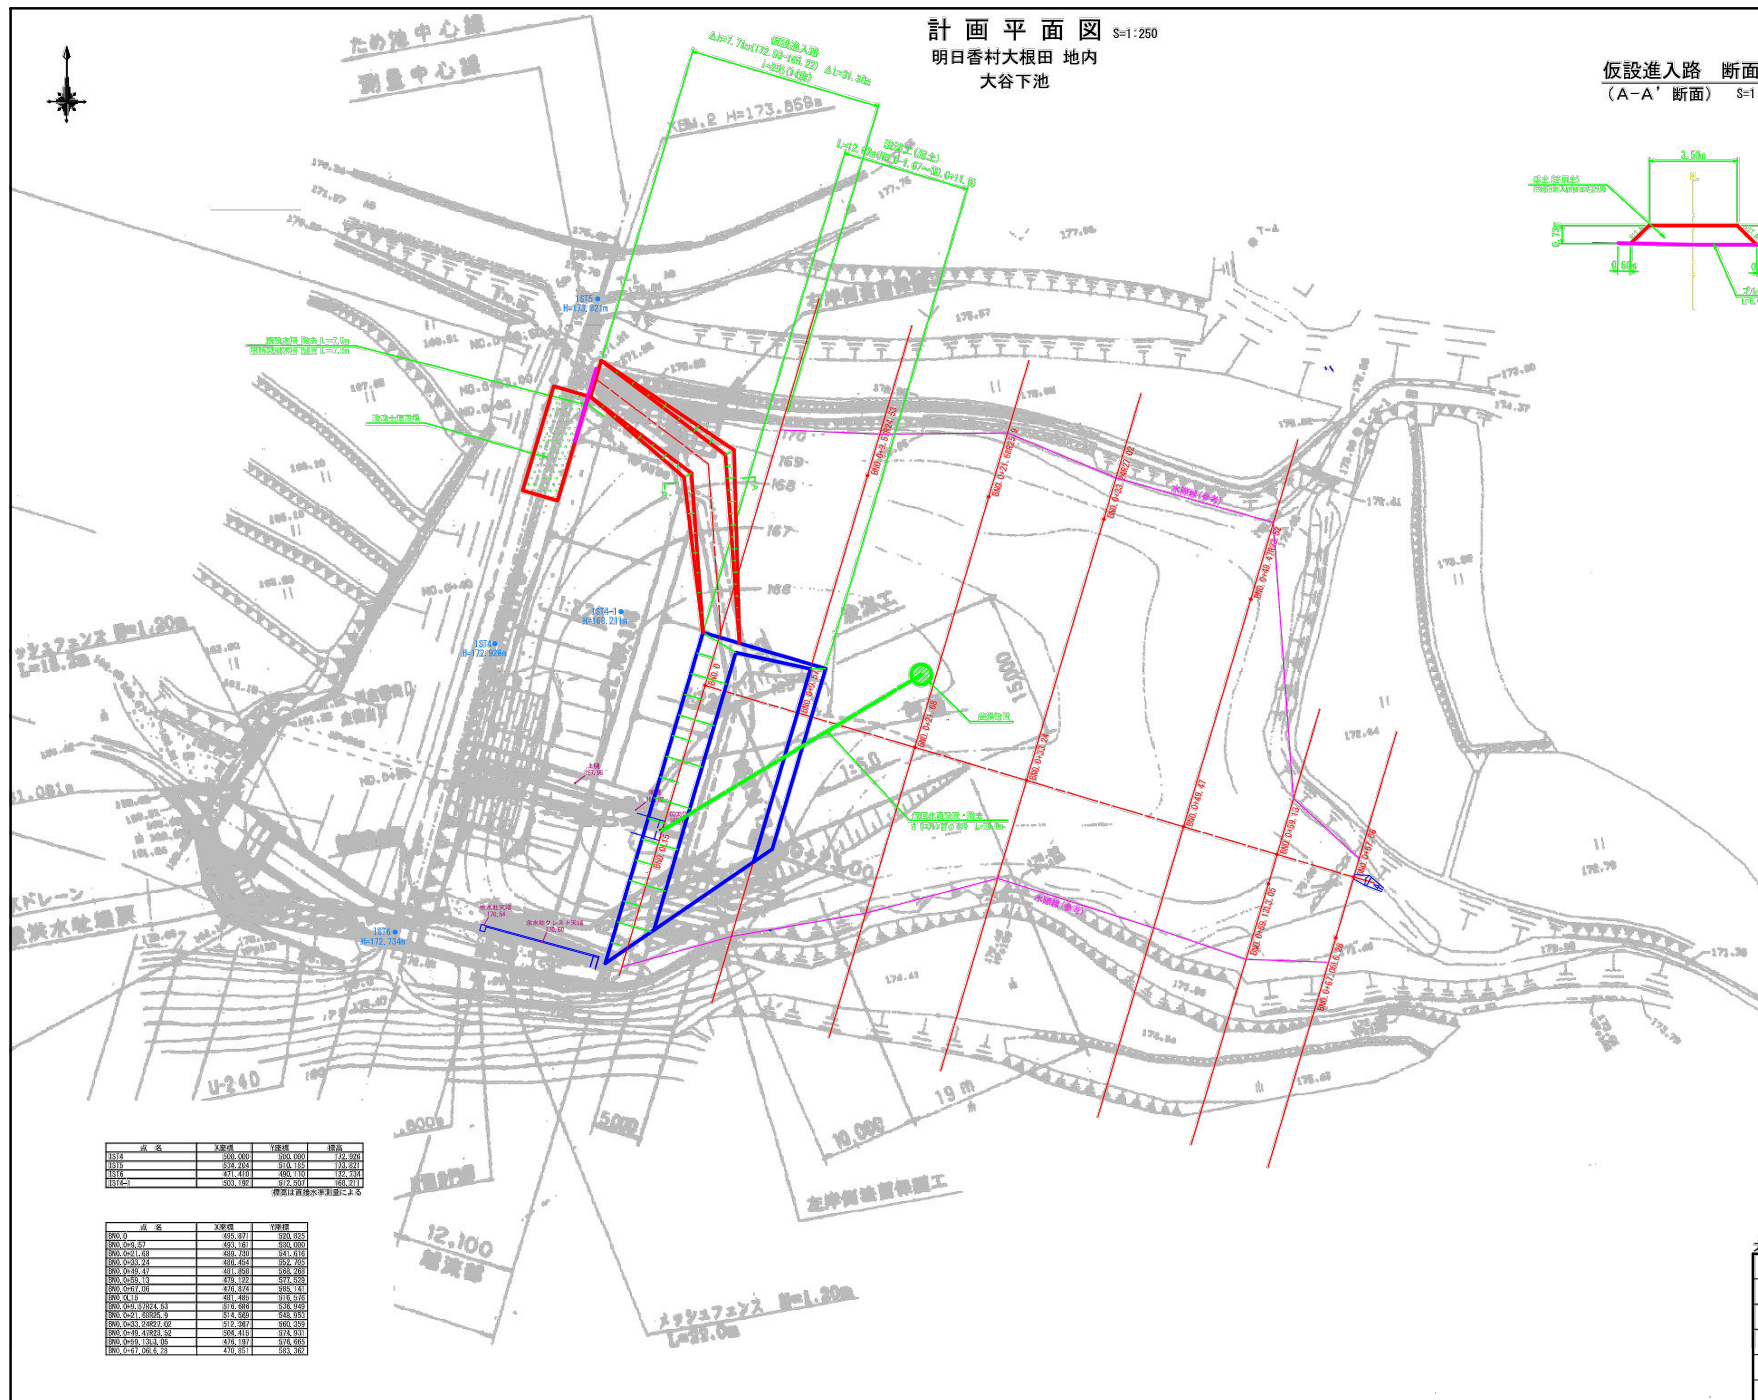

点 名	Y坐标	X坐标	标高
IS4	500.000	500.000	132.926
IS5	534.704	510.185	133.821
IS6	471.410	490.110	132.334
IS4-7	503.192	512.507	130.211



項目	点検	点検日	点検者
990.0		495.871	950.025
990.0-0.83		493.181	930.060
990.0-2.0		490.730	947.616
990.0-3.23		489.434	952.705
990.0-4.49		481.350	958.268
990.0-5.69		479.122	957.628
990.0-6.67		476.874	958.141
990.0-CL15		481.485	916.516
990.0-0.9.18224.53		519.608	938.949
990.0-0.21.88205.9		514.569	948.935
990.0-0.3.24027.00		512.967	960.959
990.0-0.49.13321.32		508.415	974.823
990.0-0.9.1331.08		478.197	918.605
990.0-6.7.105.2.28		470.851	953.362

大谷下池			
工事番号	令和8年度 第119号		
工事名	大谷新池・下池浚渫工事		
図面名	計画平面図		
縮尺	S=1/250	図面番号	5 - $\frac{6}{6}$
事業(施)所名	明日香村 地域づくり課		

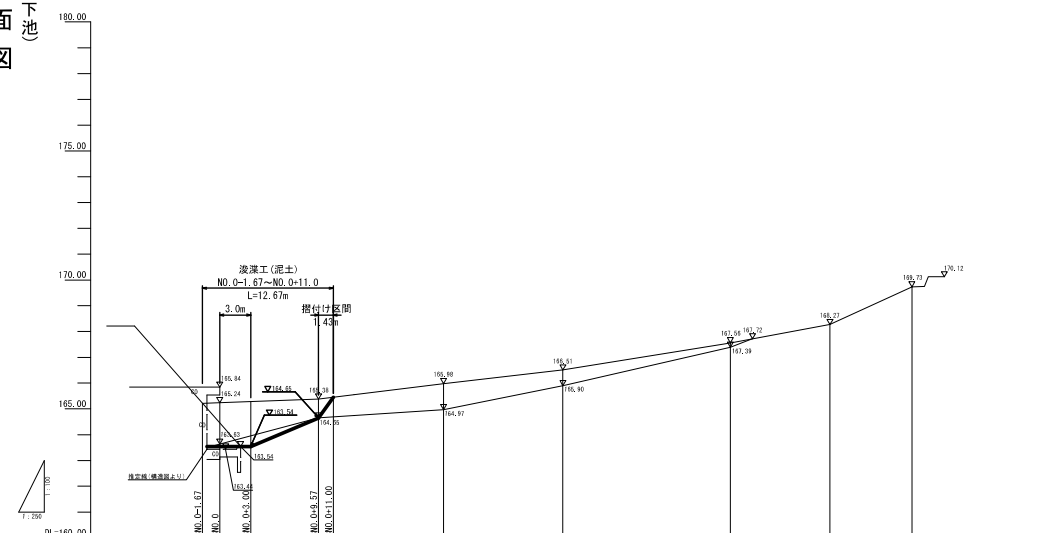[illegible]

大谷下池			
工事番号	令和8年度 第119号		
工事名	大谷新池・下池渡渡工事		
図面名	縦断面図		
縮尺	H=1:250 V=1:100	図面番号	S-7/8
編集(図)者名 明日香村 地域づくり課			

横断面図 S=1:100

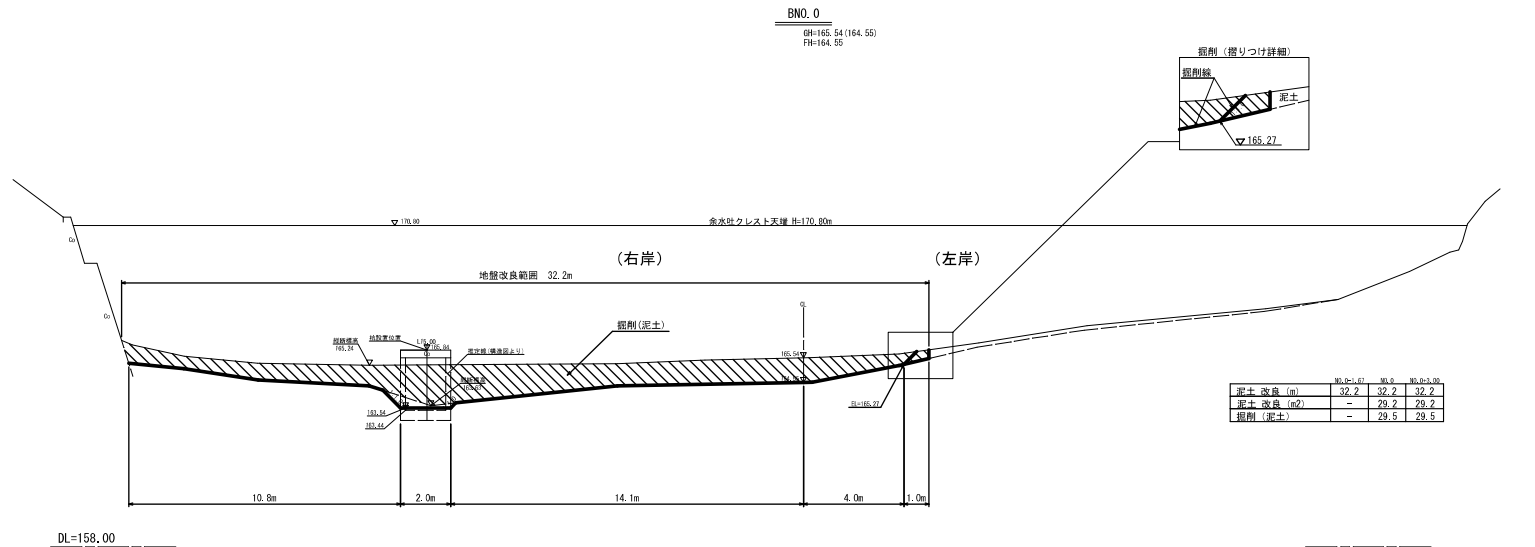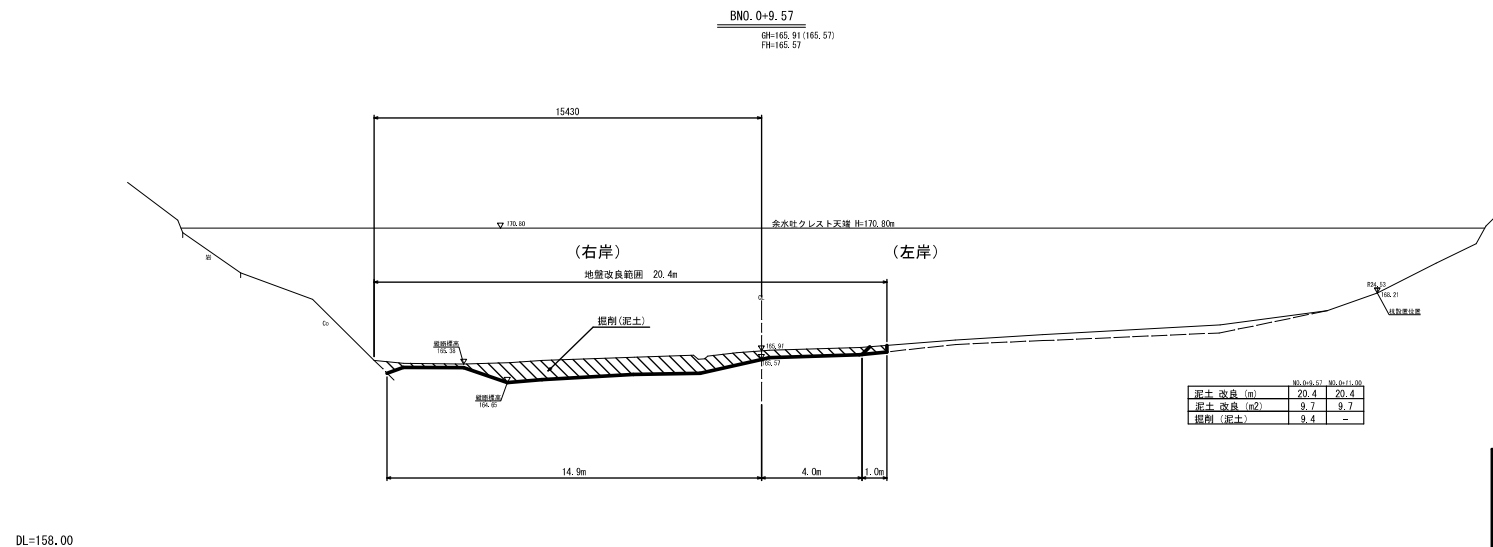

大谷下池			
工事番号	令和8年度 第11号		
工事名	大谷新池・下池浚渫工事		
図面名	横断面図		
図尺	S=1:100	図面番号	1-1/4
図取付場所	明日香村 地域づくり課		